


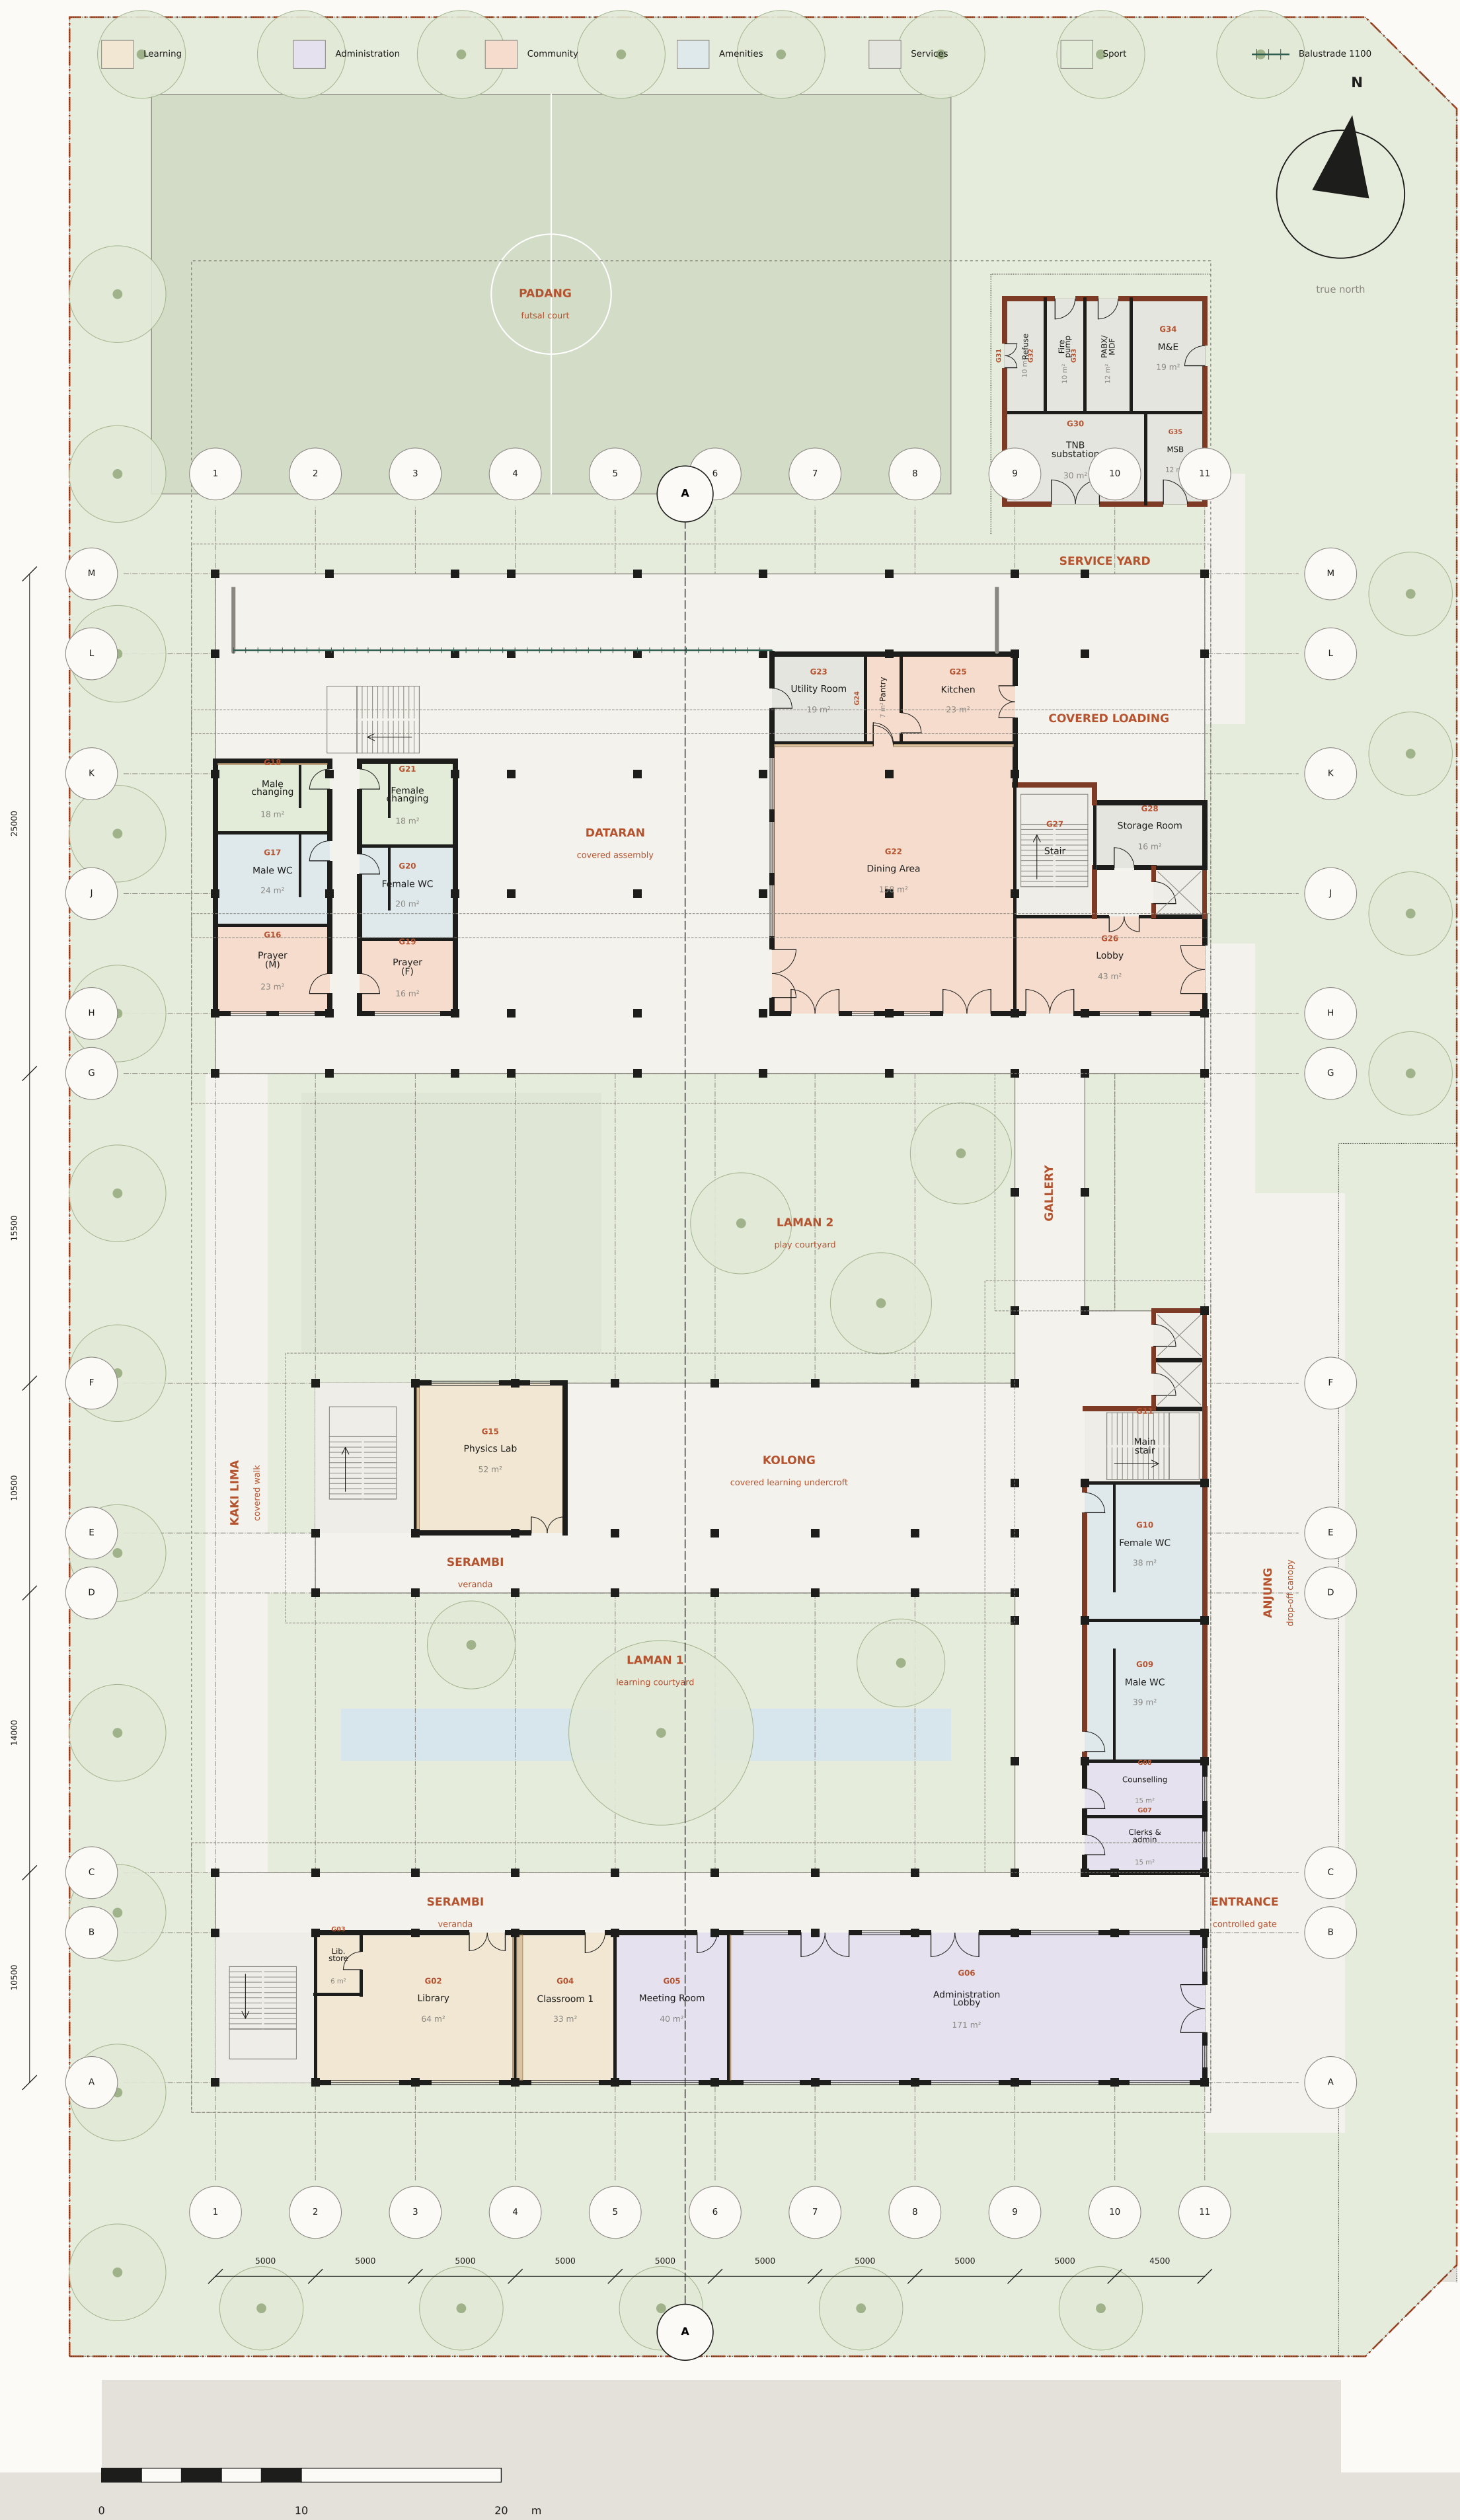

PERSIARAN GREENTOWN